PLACERVILLE DRIVE PEDESTRIAN CONNECTIVITY PROJECT

PUBLIC MEETING EXHIBIT
JANUARY 16th, 2025

R.E.Y. ENGINEERS, Inc.
Civil Engineering and Surveying Services Group
1625 Sutter Street, Suite 200 Fresno, CA 93721
(559) 266-5345 Fax (559) 266-5353

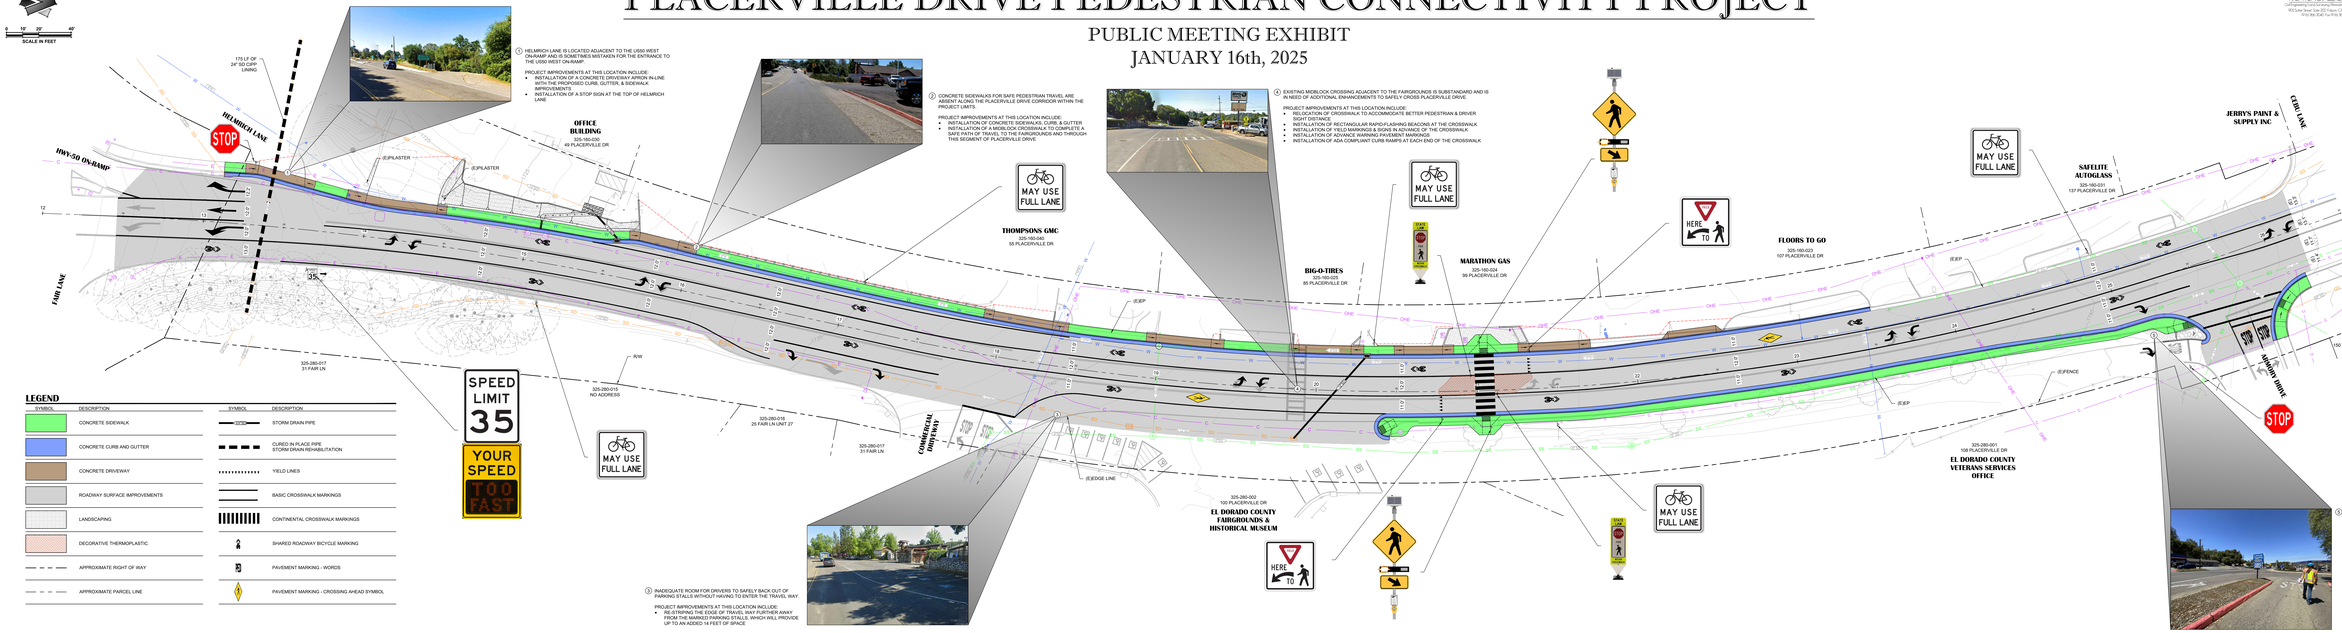

1 HELMRICH LANE IS LOCATED ADJACENT TO THE US50 WEST ON-RAMP AND IS SOMETIMES MISTAKEN FOR THE ENTRANCE TO THE US50 WEST ON-RAMP.

PROJECT IMPROVEMENTS AT THIS LOCATION INCLUDE:
- INSTALLATION OF A CONCRETE DRIVEWAY APRON IN-LINE WITH THE PROPOSED CURB, GUTTER, & SIDEWALK IMPROVEMENTS
- INSTALLATION OF A STOP SIGN AT THE TOP OF HELMRICH LANE

2 CONCRETE SIDEWALKS FOR SAFE PEDESTRIAN TRAVEL ARE ABSENT ALONG THE PLACERVILLE DRIVE CORRIDOR WITHIN THE PROJECT LIMITS.

PROJECT IMPROVEMENTS AT THIS LOCATION INCLUDE:
- INSTALLATION OF CONCRETE SIDEWALKS, CURB, & GUTTER
- INSTALLATION OF A MIDBLOCK CROSSWALK TO COMPLETE A SAFE PATH OF TRAVEL TO THE FAIRGROUNDS AND THROUGH THIS SEGMENT OF PLACERVILLE DRIVE

4 EXISTING MIDBLOCK CROSSING ADJACENT TO THE FAIRGROUNDS IS SUBSTANDARD AND IS IN NEED OF ADDITIONAL ENHANCEMENTS TO SAFELY CROSS PLACERVILLE DRIVE.

PROJECT IMPROVEMENTS AT THIS LOCATION INCLUDE:
- RELOCATION OF CROSSWALK TO ACCOMMODATE BETTER PEDESTRIAN & DRIVER SIGHT DISTANCE
- INSTALLATION OF RECTANGULAR RAPID-FLASHING BEACONS AT THE CROSSWALK
- INSTALLATION OF YIELD MARKINGS & SIGNS IN ADVANCE OF THE CROSSWALK
- INSTALLATION OF ADVANCE WARNING PAVEMENT MARKINGS
- INSTALLATION OF ADA COMPLIANT CURB RAMPS AT EACH END OF THE CROSSWALK

3 INADEQUATE ROOM FOR DRIVERS TO SAFELY BACK OUT OF PARKING STALLS WITHOUT HAVING TO ENTER THE TRAVEL WAY.

PROJECT IMPROVEMENTS AT THIS LOCATION INCLUDE:
- RE-STRIPING THE EDGE OF TRAVEL WAY FURTHER AWAY FROM THE MARKED PARKING STALLS, WHICH WILL PROVIDE UP TO AN ADDED 14 FEET OF SPACE

5 ARMORY DRIVE INTERSECTION LACKS CROSSWALK MARKINGS AND A PEDESTRIAN RAMP ON THE SOUTH SIDE.

PROJECT IMPROVEMENTS AT THIS LOCATION INCLUDE:
- EXTENDING THE MEDIAN AND SHORTENING THE CROSSING DISTANCE ACROSS ARMORY RD
- ADDING CROSSWALK MARKINGS
- INSTALLATION OF ADA COMPLIANT CURB RAMPS ON BOTH SIDES